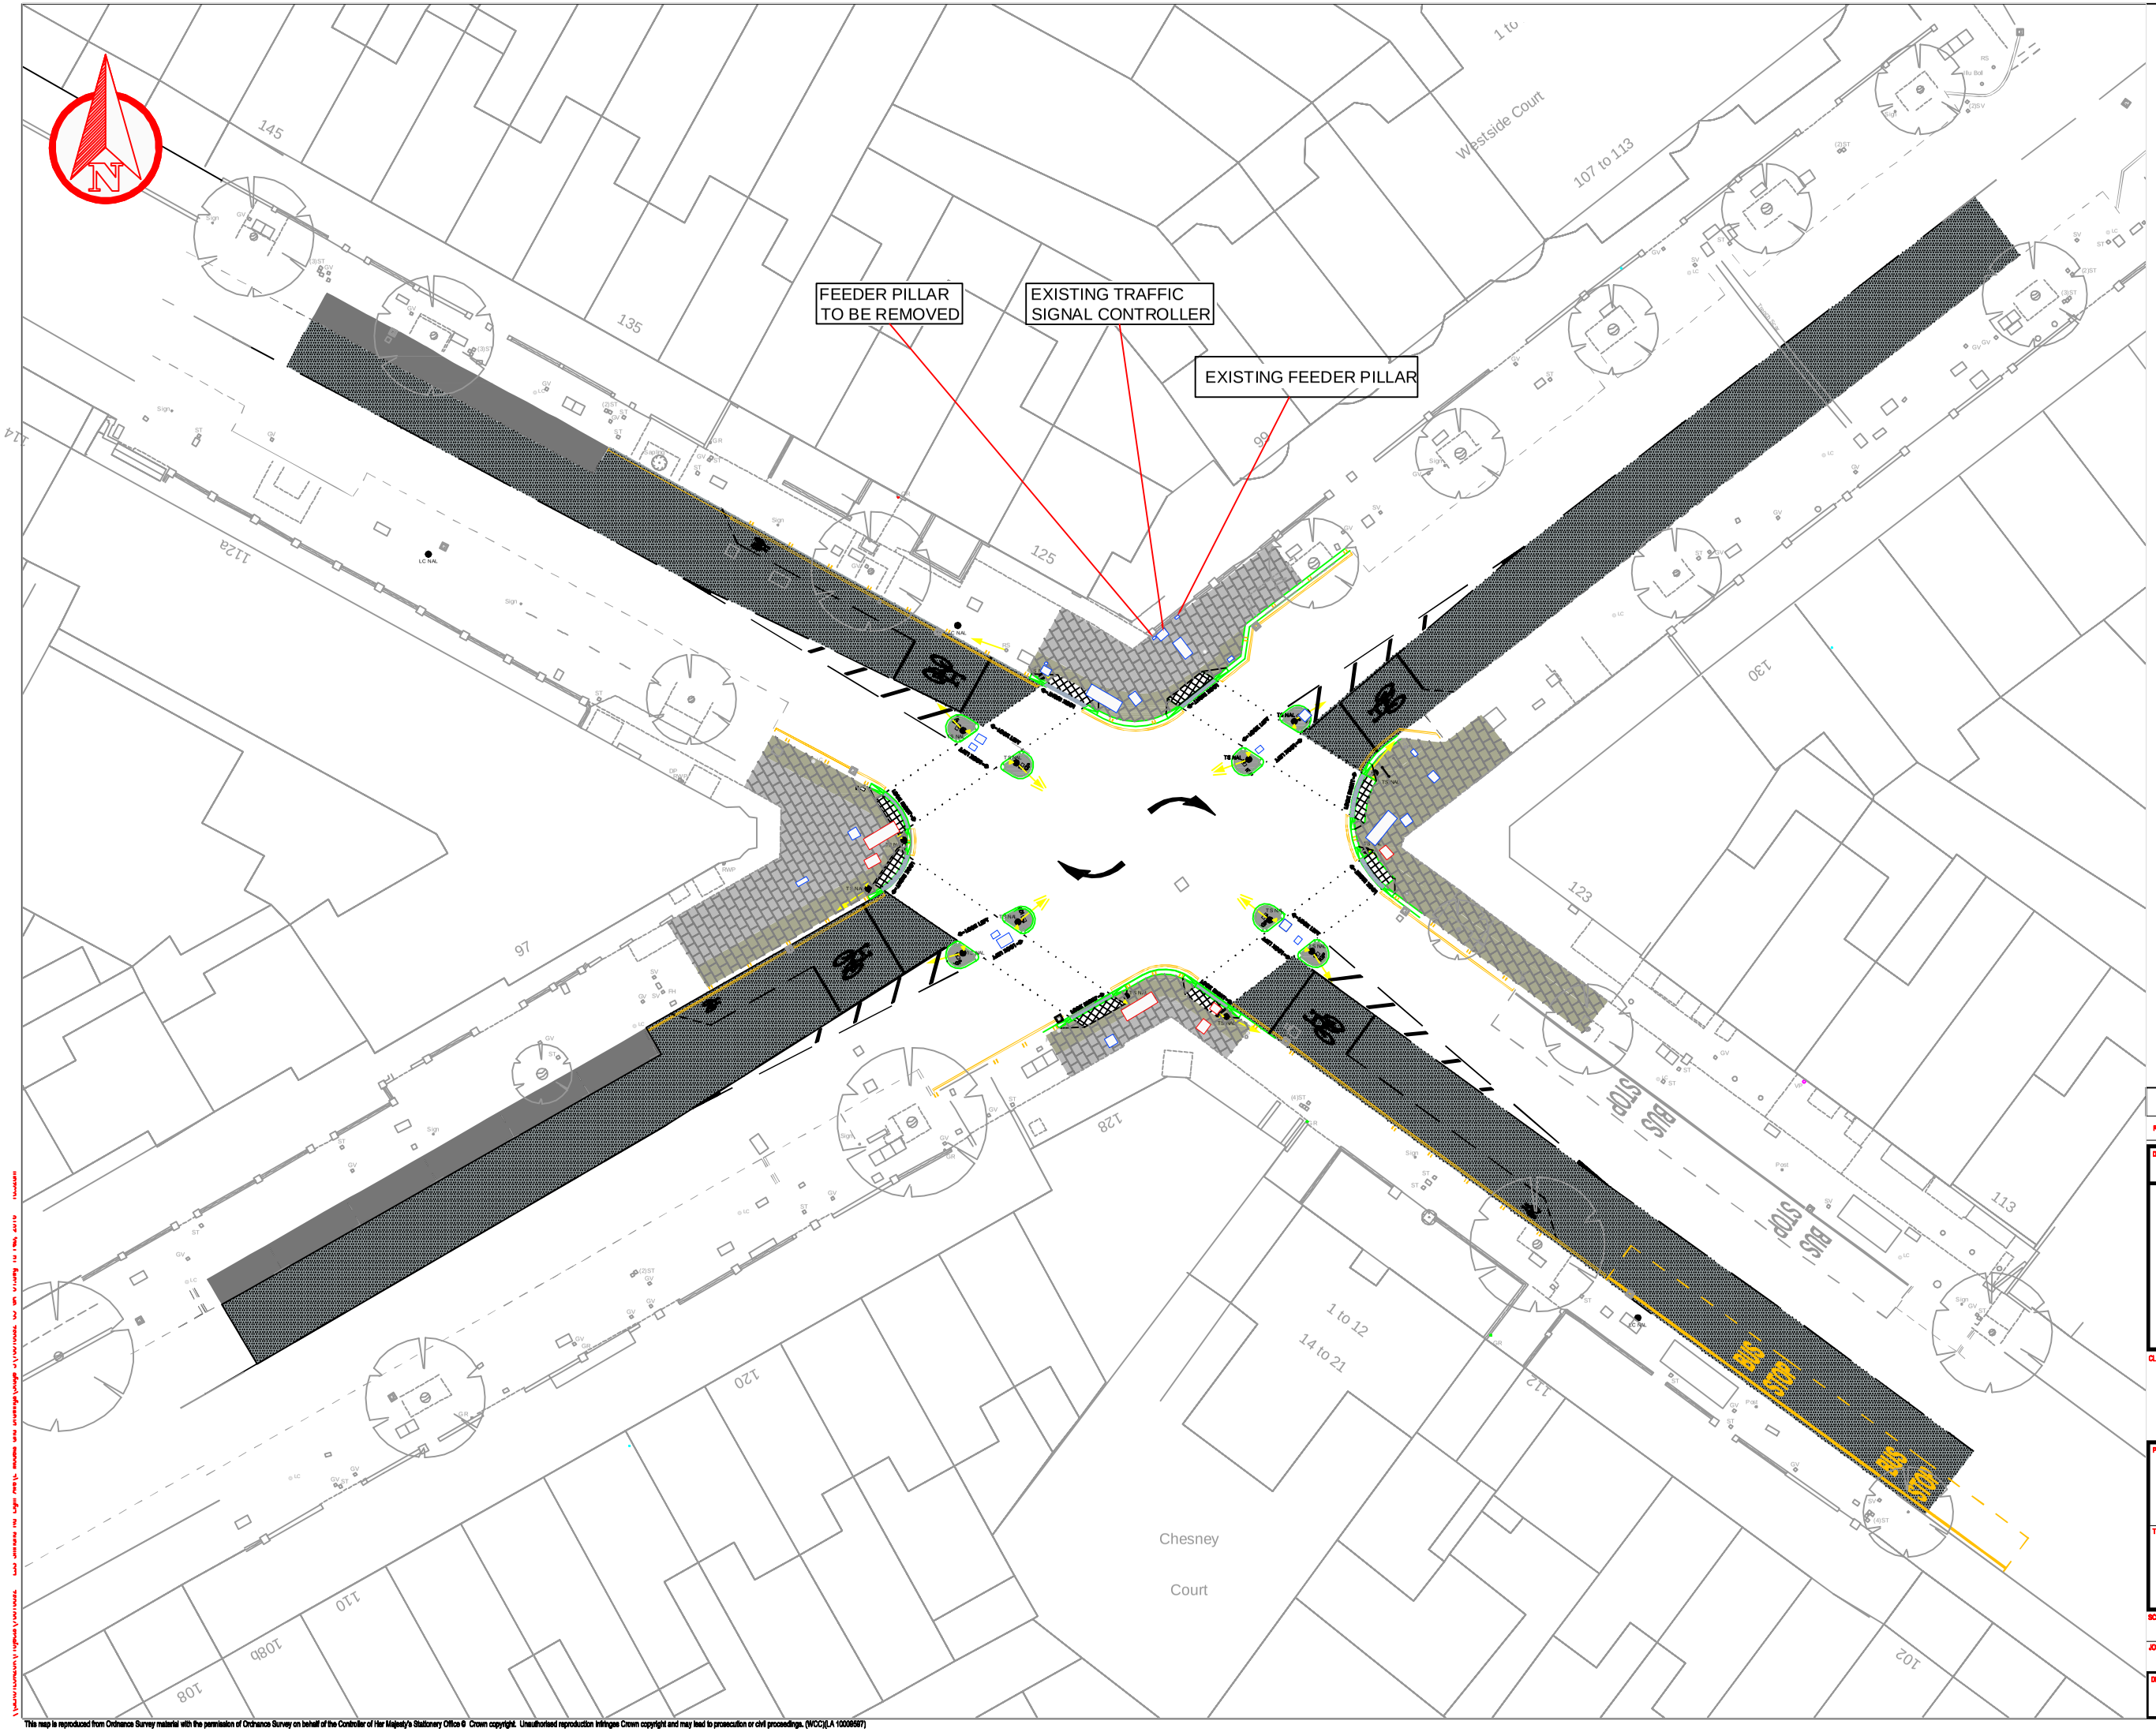

PROPOSED 750x600x63mm CONCRETE PAVERS LAID ON 50mm SAND/CEMENT BED OVER 150mm C16/20 CONCRETE BASE

PROPOSED 400x400x63mm GREY TACTILE PAVERS LAID ON 50mm SAND/CEMENT BED OVER 150mm C16/C20 CONCRETE BASE

PROPOSED FIBRE REINFORCED 750x600x62mm CONCRETE PAVERS, LAID ON 50mm SAND/CEMENT OVER 150mm C16/C20 CONCRETE BASE

PROPOSED 50mm HRA 35/14 SURF 40/60 SURFACE COURSE WITH 14/20mm PRE-COATED CHIPPING ON NEW RESIN BASED HIGH SKID RESISTANCE SURFACE TREATMENT WITH 3mm GREY BAUXITE AGGREGATE.

PROPOSED 50mm HRA 35/14 SURF 40/60 SURFACE COURSE WITH 14/20mm PRE-COATED CHIPPING.

PROPOSED 300x200mm GRANITE KERB ON 150mm C20 WET LEAN CONCRETE

PROPOSED 300x200mm FLUSH GRANITE KERB WITH DROPPER LAID ON 150mm C20 WET LEAN CONCRETE WITH 6mm UPSTAND (MAX)

NEW TRAFFIC ISLAND 150x300mm GRANITE KERBS 305mm GRANITE QUADRANT AND 25mm ASPHALT CONCRETE 6/10 DENSE SURF 100/150 INFILL ON MINIMUM 100mm C16/C20 CONCRETE BASE

PROPOSED PRIMROSE YELLOW LINE MARKINGS

PROPOSED WHITE LINE MARKING

LC NAL — PROPOSED LAMP COLUMN ON NAL RETENTION SOCKET

TS NAL — PROPOSED TRAFFIC SIGNAL POST (BY TFL) ON NAL RETENTION SOCKET WITH DUCKFOOT BEND FOR NEW DUCTING CONNECTION

IGP — PROPOSED ILLUMINATED GUIDE POST

PROPOSED PRIMARY SIGNAL HEAD (INDICATIVE AND TO BE REVIEWED BY TFL)

PROPOSED SECONDARY SIGNAL HEAD (INDICATIVE AND TO BE REVIEWED BY TFL)

PROPOSED PUSH BUTTON (INDICATIVE AND TO BE REVIEWED BY TFL)

EXISTING SERVICES TO BE RAISE OR LOWERED TO MATCH PROPOSED FOOTWAY

PROPOSED RECESSED COVER WITH TACTILE AND PAVING INFILL

EXISTING 300x200mm GRANITE KERB

EXISTING LINE MARKING

LC — EXISTING LAMP COLUMN

EXISTING GULLY

EXISTING TREE

EXISTING CYCLE STAND

RELOCATED CYCLE STAND

B — RELOCATED WESTMINSTER BOLLARD

REV	DATE	BY	DESCRIPTION	CHK	A
-	11/02/16	RR	STAGE 3	WP/JH	GH

DRAWING STATUS

DETAILED DESIGN

CONWAY great people : great work

WSP PARSONS BRINCKERHOFF

25 Mandela Way, London, SE1 5SZ
www.fmconway.co.uk www.wspgroup.com

CLIENT

City of Westminster

PROJECT

LOCAL SAFETY SCHEMES
SHIRLAND ROAD / ELGIN AVENUE

TITLE

GENERAL ARRANGEMENT

SCALE @ A1	DATE	DESIGN/DRAWN	CHECKED	APPROVED	SHE
1:200	21.12.15	RR/JLN			A

JOB No.	FMC PROJECT No.	BRIEF/DSB No.
70010092	WWESA1349	BR 2693

DRAWING No.	REV.
70010092-03-GA-01	-

This map is reproduced from Ordnance Survey material with the permission of Ordnance Survey on behalf of the Controller of Her Majesty's Stationery Office © Crown copyright. Unauthorised reproduction infringes Crown copyright and may lead to prosecution or civil proceedings. (WCC)(LA 10009597)