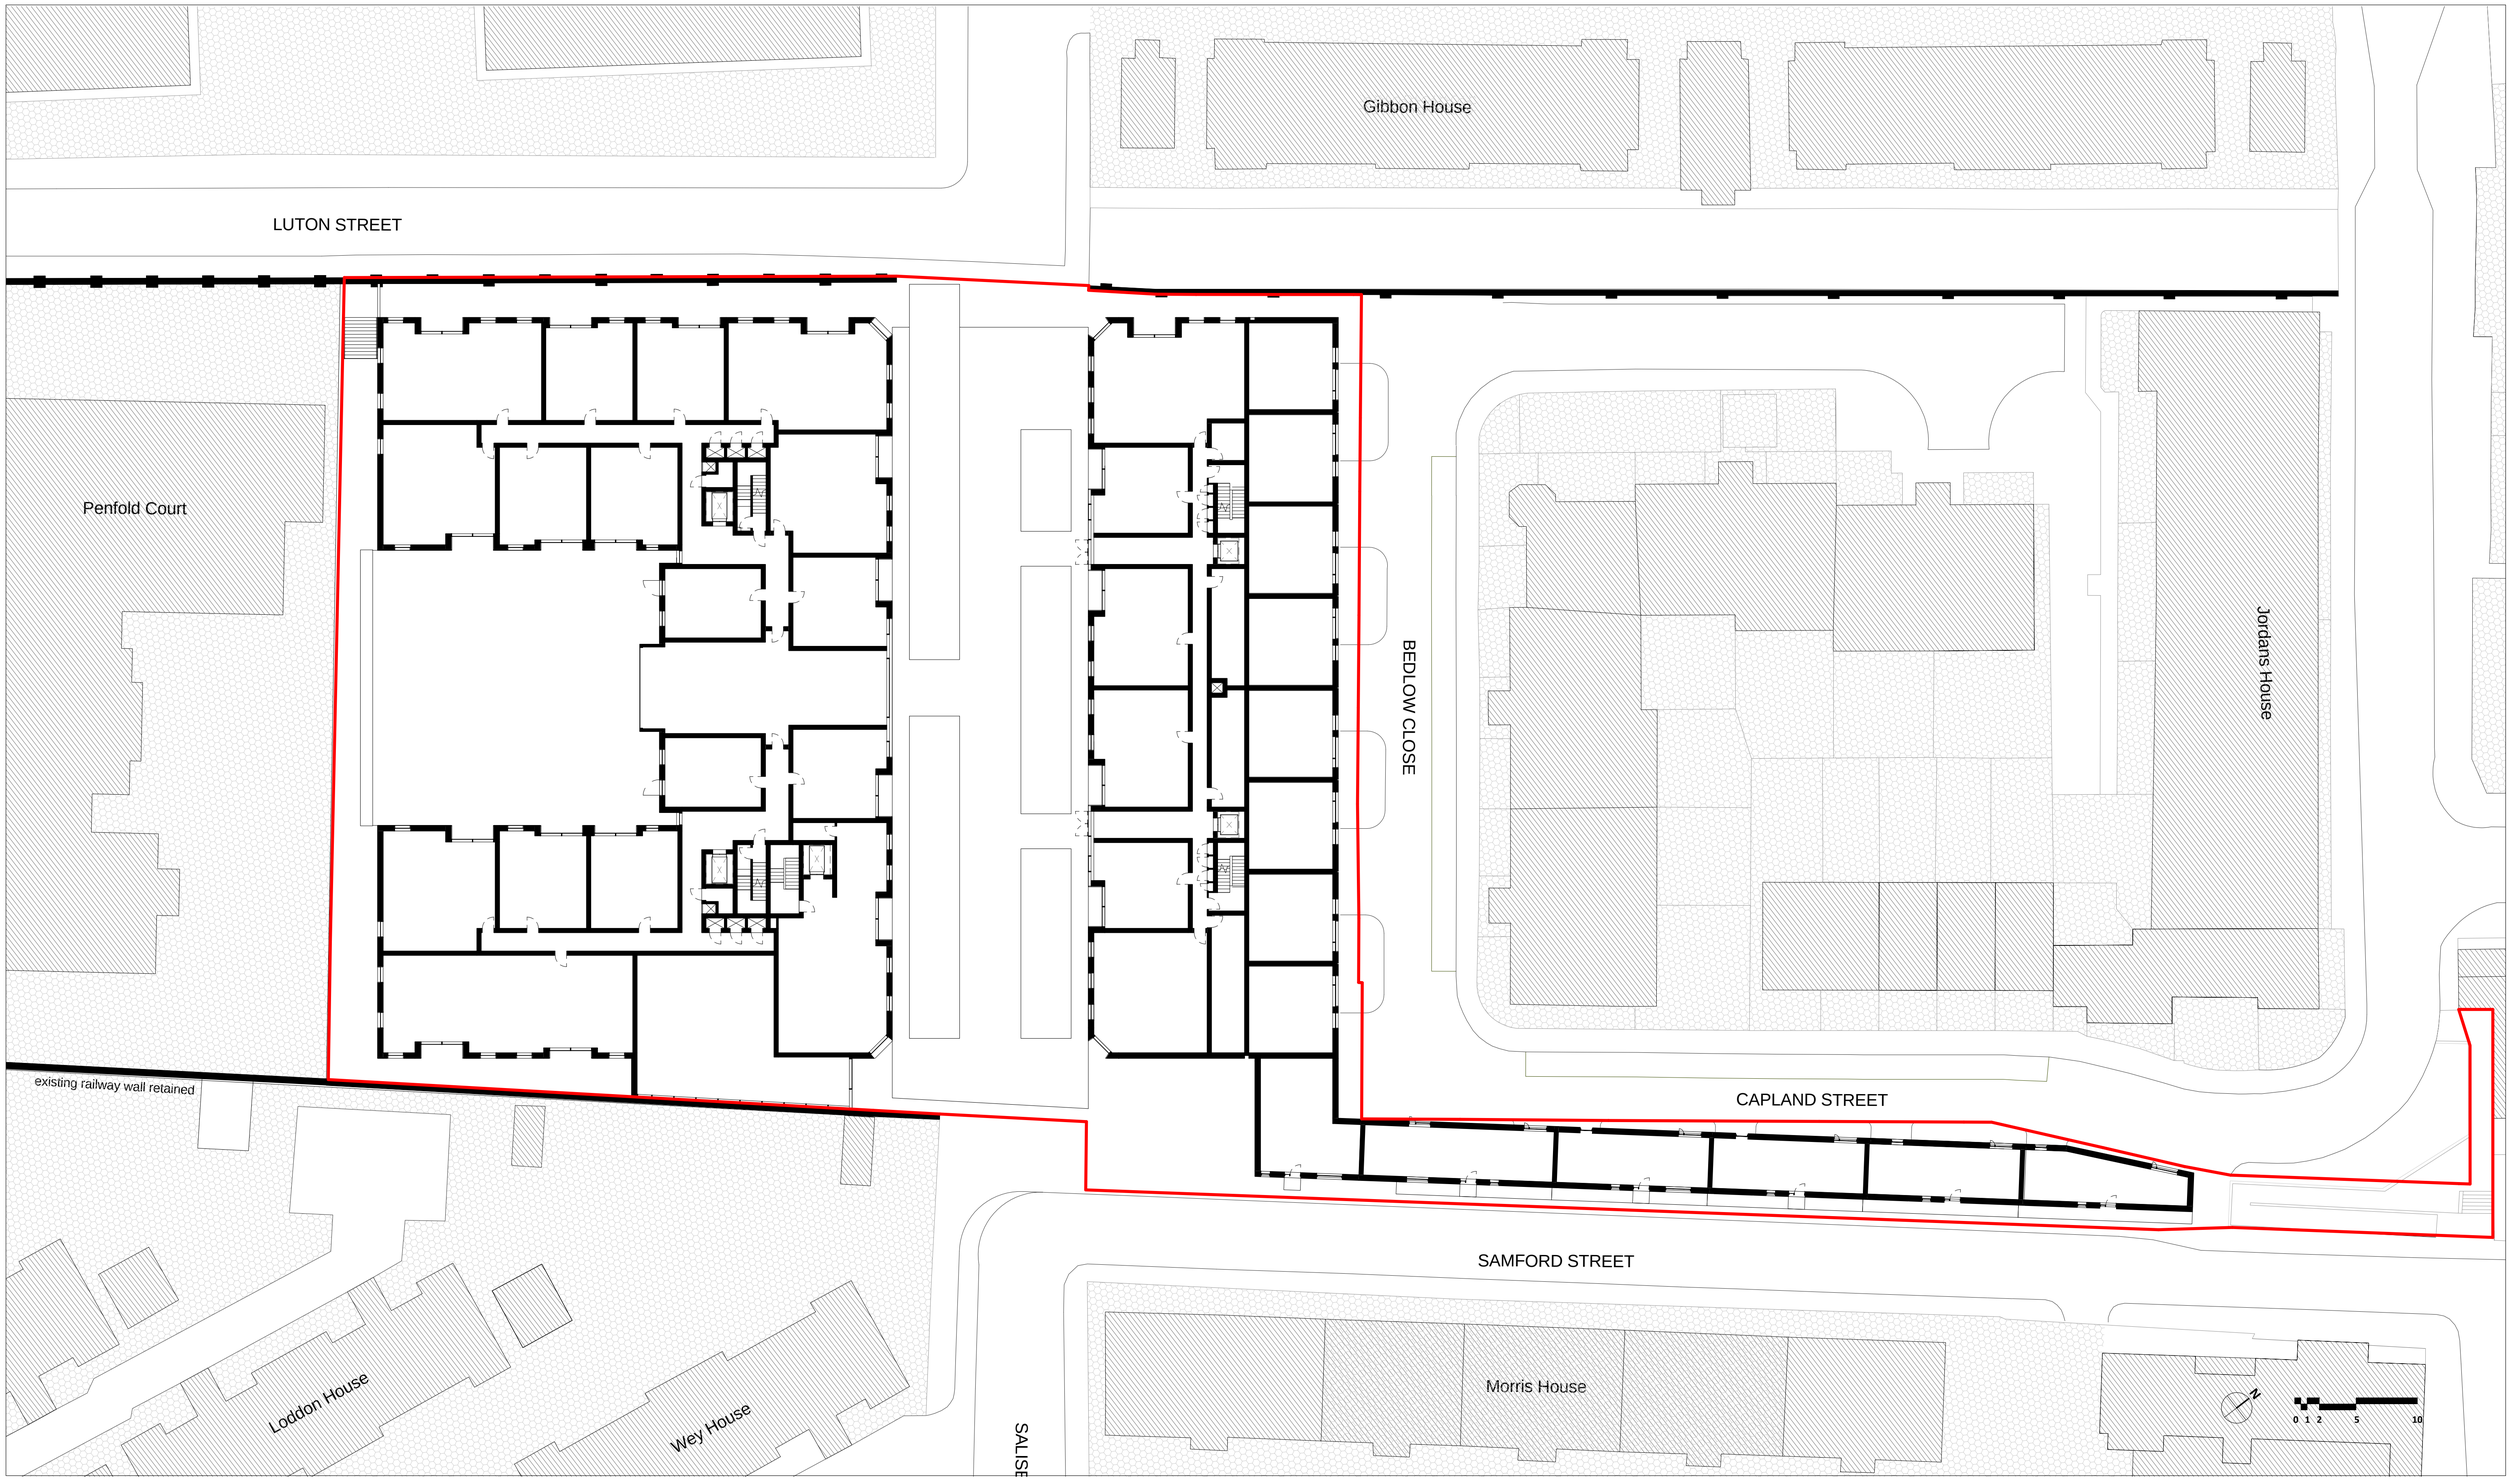

Disclaimer:
Do not scale from this drawing.
Check all dimensions on site before fabrication or setting out. This document is copyright and may not be reproduced without permission of the owner.

Ordnance Survey data contained herein is for use on this project only. Third parties involved in this project wishing to reproduce this data,for the purposes of said project, may do so on display of the following:
© Crown Copyright All rights reserved 2010 License No 0100031673

Information Exchange 1:	Information Exchange 2:
Information Exchange 3:	Information Exchange 4:

Notes:

SITE BOUNDARY

Rev:	Notes:	Date:	Dwn:	Iss:

Consultants:

Key / Location:

FLANAGAN LAWRENCE
66 Porchester Road, London, W2 6ET
T +44 (0) 20 7706 6166 F +44 (0) 20 7707 6266
www.flanaganlawrence.com
E info@flanaganlawrence.com

Client: linkcity

Project:	Luton Street
Drawing Title:	Site Plan
Status:	S2 - Suitable for Information
Drawn By: / Issued By: / Date of First Issue:	AG / HL /
Project No: / Scale @ A1:	12-026 / 1 : 250
Drawing No: / Revision:	LST-FL-ZZ-00-DR-A-00_110 /