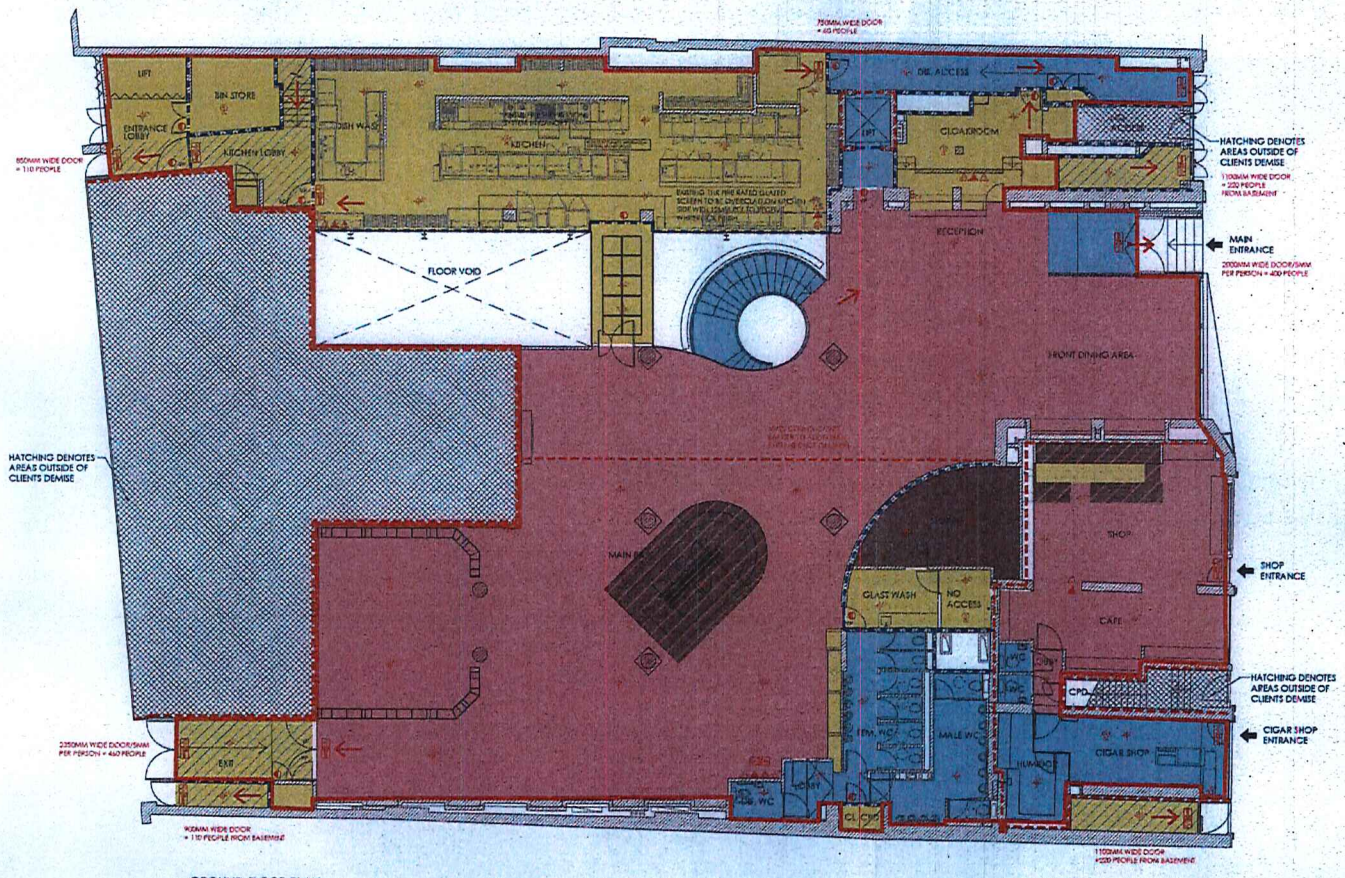

GROUND FLOOR PLAN

SCALE 1:100

0m 2m 4m 6m 8m 10m

Scale Bar 1:100

LICENSING LEGEND:

- Areas where licensable activities take place
- Public areas not used for licensable activities
- Staff areas
- Areas used for storage of liquor
- Bar Areas
- BOH areas used for public fire escape
- Landlord areas
- Ambit of the licensed premises
- Extent of basement 'bar area'

FIRE LEGEND:

- Area covered with emergency lighting system
- Combined smoke detector and sounder
- Combined heat detector and sounder
- Combined smoke detector/sounder and strobe
- Combined heat detector and sounder
- Fire Exit Signage
- Alarm Call Point
- Fire Alarm Panel
- Fire Blanket
- Water Fire Extinguisher
- Carbon Dioxide Fire Extinguisher
- Dry Powder Fire Extinguisher
- Aqueous Film Forming Foam Fire Extinguisher
- Vision Panel
- Electro Magnetic Self Closing Device
- 30 Minute Fire Resisting Door with Intumescent Smoke Seals
- 60 Minute Fire Resisting Door with Intumescent Smoke Seals
- Denotes 30 min Fire Construction
- Denotes 60 min Fire Construction
- Denotes direction of escape

L2 DETECTION SYSTEM INSTALLED THROUGHOUT

CAVITY FIRE BARRIER WITHIN SUSPENDED CEILINGS

PROVIDE FIREFLY VULCAN + COMPOSITE CAVITY FIRE BARRIER WITHIN CEILING VOID IN POSITIONS INDICATED TO PROVIDE NECESSARY FIRE SEPARATION. BARRIER TO BE TIGHTLY WEDGED BETWEEN TOP OF CEILING AND UNDERSIDE OF CONCRETE SOFFIT, SECURED WITH APPROPRIATE CLAMPED BRACKETS. PROVIDE INTUMESCENT FIRE STOPPING AROUND SERVICES WHERE BARRIER IS PENETRATED, AS PER ALL MANUFACTURERS RECOMMENDATIONS.

TYPE: COMPOSITE CURTAIN
FIRE RESISTANCE: 60 MINS INTEGRITY & 20 MINS INSULATION

CEILING VOID SUBDIVISION: FIX BARRIERS MAX 20m TO SUIT DUCT WORK/SERVICES ARRANGEMENT

FIXING AT PERIMETERS & JOINTS: SECURE, STABLE AND CONTINUOUS WITH NO GAPS TO PROVIDE A COMPLETE BARRIER TO SMOKE & FLAME

SERVICE PENETRATIONS: CUT AND PACK TO MAINTAIN BARRIER INTEGRITY. SLEEVE FLEXIBLE MATERIALS, ADEQUATELY SUPPORT SERVICES PASSING THROUGH BARRIER.

REVISIONS:

CODE.	DATE:	DESCRIPTION:
A	14.08.15	AMENDMENTS TO FURNITURE LAYOUT ACOUSTIC LINING AMENDED AROUND COLUMNS SECONDARY ENTRANCE DOORS REMOVED
B	18.08.15	LICENSING COLOURS AMENDED FIRE EXIT MOVED TO MAIN SHOP
C	17.09.15	LICENSING COLOUR TO DISABLED ACCESS REVISED

(2)

russellsagestudio.
St Michael's House , 2 Elizabeth Street
London SW1W 9RB
T: 020 7730 3258

THIS DRAWING IS THE PROPERTY OF RUSSELL SAGE STUDIO. COPYRIGHT IS RESERVED TO THEM AND THE DRAWING IS ISSUED ON THE CONDITION THAT IT IS NOT COPIED EITHER WHOLLY OR IN PART WITHOUT THE CONSENT IN WRITING OF RUSSELL SAGE STUDIO.

- ALL DIMENSIONS, DRAWINGS AND SPECIFICATIONS ARE TO BE VERIFIED ON SITE BY THE CONTRACTOR AND ANY DISCREPANCIES REPORTED TO RSS PRIOR TO THE COMMENCEMENT OF WORK.
- THIS PLAN HAS BEEN EXTRACTED FROM SUPPLIED DRAWINGS AND HENCE IS SUBJECT TO SURVEY AND CONTRACTOR SETTING OUT PLAN.
- CONTRACTOR TO TAKE RESPONSIBILITY AND ENSURE ALL CONSTRUCTION METHODS, TECHNIQUES, FITTINGS AND FINISHES ETC CONFORM TO THE REQUIRED BUILDING REGULATIONS IN THE APPLICABLE COUNTRY, AND TO THE RELEVANT BUILDING CONTROL OFFICERS SATISFACTION.
- ALL SPECIFIED ITEMS ARE TO BE INSTALLED IN ACCORDANCE WITH THE MANUFACTURE'S RECOMMENDATIONS.
- ALL FINISHES ARE TO BE CARRIED OUT TO A HIGH STANDARD.

THIS DRAWING IS TO BE READ IN CONJUNCTION WITH ALL OTHER RELEVANT CONSULTANTS DRAWINGS. ALL REQUESTED DRAWINGS SHOWING FIXINGS AND CONSTRUCTION DETAILS TO BE APPROVED BY RSS PRIOR TO COMMENCEMENT OF WORK. CONTRACTORS TO CHECK AND APPRAISE DESIGN, FITTING OUT AND CONSTRUCTION DETAILS AND OFFER SUITABLE ALTERNATIVES TO THE DESIGNERS FOR APPROVAL PRIOR TO MANUFACTURE AND INSTALLATION. CONTRACTOR TO PROVIDE A SUITABLE WORKING ENVIRONMENT WHICH CONFORMS TO THE CURRENT HEALTH AND SAFETY CONDITIONS AND LOCAL AUTHORITY REGULATIONS.

DRAWING STATUS: FOR INFORMATION

CLIENT: D&D

PROJECT NO:	PROJECT:		
329	100 WARDOUR STREET		
DATE:	DRAWN:	CHECKED:	SCALE:
07th Sep 15	MN	RC	As shown @ A1

TITLE: GROUND FLOOR LICENSING AND FIRE STRATEGY PLAN

DWG. NO: 329--PL--G.08 REV: C

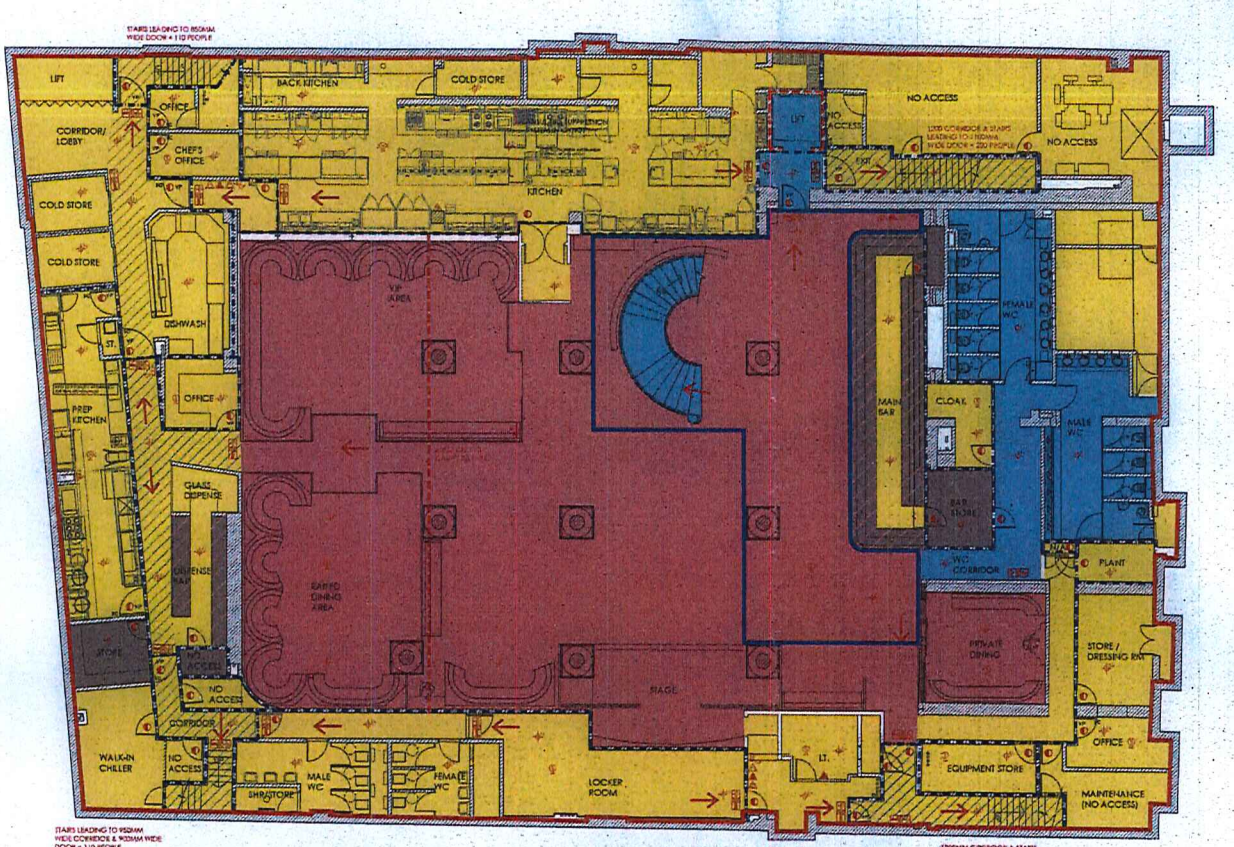

BASEMENT PLAN
SCALE 1:100

0m 2m 4m 6m 8m 10m
Scale Bar 1:100

LICENSING LEGEND:

- Area where licensable activities take place
- Public areas not used for licensable activities
- Staff areas
- Areas used for storage of liquor
- Bar Areas
- BOH areas used for public fire escape
- Landlord areas
- Ambit of the licensed premises
- Extent of basement 'bar area'

FIRE LEGEND:

- Area covered with emergency lighting system
- Combined smoke detector and sounder
- Combined heat detector and sounder
- Combined smoke detector/sounder and strobe
- Combined heat detector and sounder
- Fire Exit Signage
- Alarm Call Point
- Fire Alarm Panel
- Fire Blanket
- Water Fire Extinguisher
- Carbon Dioxide Fire Extinguisher
- Dry Powder Fire Extinguisher
- Aqueous Film Forming Foam Fire Extinguisher
- Vision Panel
- Electro Magnetic Self Closing Device
- 30 Minute Fire Resisting Door with Intumescent Smoke Seals
- 60 Minute Fire Resisting Door with Intumescent Smoke Seals
- Denotes 30 min Fire Construction
- Denotes 60 min Fire Construction
- Denotes direction of escape

L2 DETECTION SYSTEM INSTALLED THROUGHOUT

CAVITY FIRE BARRIERS WITHIN SUSPENDED CEILINGS:

PROVIDE PROPRIETARY VULCAN + COMPOSITE CAVITY FIRE BARRIER WITHIN CEILING VOID IN POSITIONS INDICATED TO PROVIDE NECESSARY FIRE SEPARATION. BARRIER TO BE TIGHTLY WEDGED BETWEEN TOP OF CEILING AND UNDERSIDE OF CONCRETE SOFFIT, SECURED WITH APPROPRIATE CLAMPING BRACKETS. PROVIDE INTUMESCENT FIRE STOPPING AROUND SERVICES WHERE BARRIER IS PENETRATED, AS PER ALL MANUFACTURERS RECOMMENDATIONS.

TYPE: COMPOSITE CURTAIN
FIRE RESISTANCE: 60 MINS INTEGRITY & 20 MINS INSULATION

CEILING VOID SUBDIVISION: FIX BARRIERS MAX 20m TO SUIT DUCT WORK/SERVICES ARRANGEMENT

FIXING AT PERIMETERS & JOINTS: SECURE, STABLE AND CONTINUOUS WITH NO GAPS TO PROVIDE A COMPLETE BARRIER TO SMOKE & FLAME.

SERVICE PENETRATIONS: CUT AND PACK TO MAINTAIN BARRIER INTEGRITY. SLEEVE FLEXIBLE MATERIALS, ADEQUATELY SUPPORT SERVICES PASSING THROUGH BARRIER.

REVISIONS:		
CODE:	DATE:	DESCRIPTION:
A	14.08.15	AMENDMENTS TO FURNITURE LAYOUT ACOUSTIC LINING TO MAIN BAR AND COLUMNS
B	15.09.15	LICENSING COLOURS AMENDED

(3)

russellsagestudio.
St Michael's House, 2 Elizabeth Street
London SW1W 9RB
T: 020 7730 3258

THIS DRAWING IS THE PROPERTY OF RUSSELL SAGE STUDIO. COPYRIGHT IS RESERVED TO THEM AND THE DRAWING IS ISSUED ON THE CONDITION THAT IT IS NOT COPIED EITHER WHOLLY OR IN PART WITHOUT THE CONSENT IN WRITING OR RUSSELL SAGE STUDIO.

- ALL DIMENSIONS, DRAWINGS AND SPECIFICATIONS ARE TO BE VERIFIED ON SITE BY THE CONTRACTOR AND ANY DISCREPANCIES REPORTED TO RSS PRIOR TO THE COMMENCEMENT OF WORK.
- THIS PLAN HAS BEEN EXTRACTED FROM SUPPLIED DRAWINGS AND HENCE IS SUBJECT TO SURVEY AND CONTRACTOR SETTING OUT PLAN.
- CONTRACTOR TO TAKE RESPONSIBILITY AND ENSURE ALL CONSTRUCTION METHODS, TECHNIQUES, FITTINGS AND FINISHES ETC CONFORM TO THE REQUIRED BUILDING REGULATIONS IN THE APPLICABLE COUNTRY, AND TO THE RELEVANT BUILDING CONTROL OFFICERS SATISFACTION.
- ALL SPECIFIED ITEMS ARE TO BE INSTALLED IN ACCORDANCE WITH THE MANUFACTURES RECOMMENDATIONS.
- ALL FINISHES ARE TO BE CARRIED OUT TO A HIGH STANDARD.

THIS DRAWING IS TO BE READ IN CONJUNCTION WITH ALL OTHER RELEVANT CONSULTANTS DRAWINGS. ALL REQUESTED DRAWINGS SHOWING FIXINGS AND CONSTRUCTION DETAILS TO BE APPROVED BY RSS PRIOR TO COMMENCEMENT OF WORK. CONTRACTORS TO CHECK AND APPRAISE DESIGN, FITTING OUT AND CONSTRUCTION DETAILS AND OFFER SUITABLE ALTERNATIVES TO THE DESIGNERS FOR APPROVAL PRIOR TO MANUFACTURE AND INSTALLATION. CONTRACTOR TO PROVIDE A SUITABLE WORKING ENVIRONMENT WHICH CONFORMS TO THE CURRENT HEALTH AND SAFETY CONDITIONS AND LOCAL AUTHORITY REGULATIONS

DRAWING STATUS:	FOR INFORMATION
CLIENT:	D&D
PROJECT NO:	329
PROJECT:	100 WARDOUR STREET
DATE:	07th Sep 15
DRAWN:	MN
CHECKED:	RC
SCALE:	As shown @ A1
TITLE:	BASEMENT FLOOR LICENSING AND FIRE STRATEGY PLAN
DWG. NO:	329-PL-B.08
REV.	B